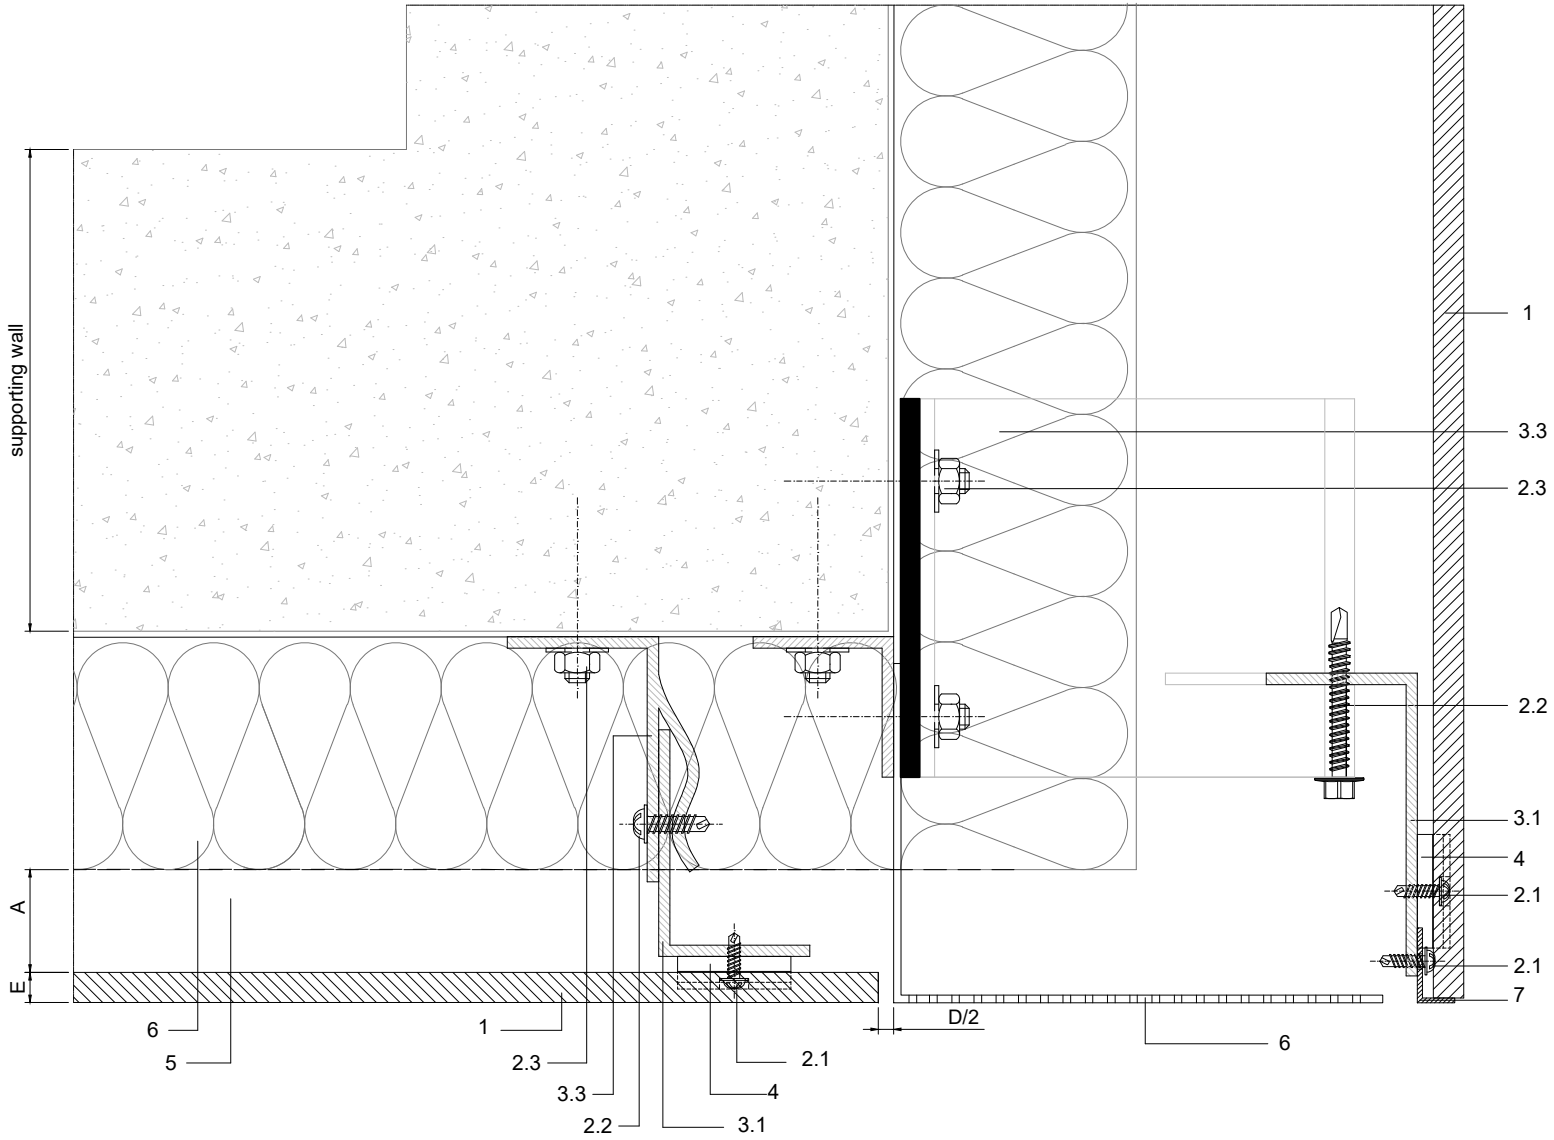

1	NATURSIDING	
2	Screws	
	2.1	Clip fixing screw
	2.2	Channel fastener - by others
	2.3	Wall fixing screw - by others
	2.4	Sx3 screw
	2.5	Washer 3mm - by others
3	Profiles	
	3.1	Aluminium L profile
	3.2	Aluminium T profile
	3.3	Wall bracket
	3.4	Coronation profile - by others
	3.5	Sill profile - by others
	3.6	Jamb profile - by others
	3.7	Corner profile - by others
	3.8	Unión profile - by others
4	Fixing clip	
5	Thermal insulation - by others	
6	Vent. screen - by others	
7	Base L profile	

A	Required min. air chamber ≥ 20mm
B	Circulation of air ≥ 20mm
C	Vertical expansion joint 1mm
D	Horizontal expansion joint 6mm
E	Panel thickness 8mm

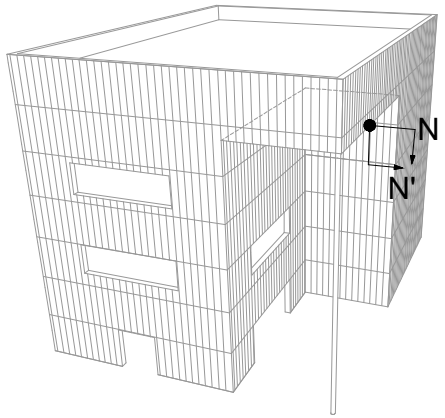

Scale 1:2

Measures: mm

PARKLEX PRODEMA www.parklexprodema.com	PRODUCT NATURSIDING	SYSTEM FAÇADE SIDING (METALLIC FRAME) VERTICAL LAYOUT	DRAWN BY Joseba Salbide	DATE 01/2022
	PLAN# NS2-01V-B-N	TITLE DETAIL N-N' // WALL-SOFFIT OUTSIDE CORNER 1	APPROVED BY Maialen Irastorza	PAGE 18 / 20