1	GRCLAD	
2	Screws	
	2.1	Panel fastener metal
	2.2	Channel fastener - by others
	2.3	Wall fixing screw - by others
3	Profiles	
	3.1	Aluminum J profile
	3.2	Aluminum HAT profile
	3.3	Z-girt - by others
	3.4	Jamb profile - by others
	3.5	Sill profile - by others
	3.6	Coronation profile - by others
	3.7	Union profile - by others
4	Water resistant barrier - by others	
5	Thermal insulation - by others	
6	Vent. screen - by others	

A	Required min. air chamber ≥ 3/4" (20mm)
B	Circulation of air ≥ 3/4" (20mm)
D	Expansion joint 1/4" - 3/8" (6-10mm)
E	Panel thickness ≥ 1/4" (6.4mm)
F	Distance from the screws to the panel edges 3/4" - 1 1/2" (20-40mm)

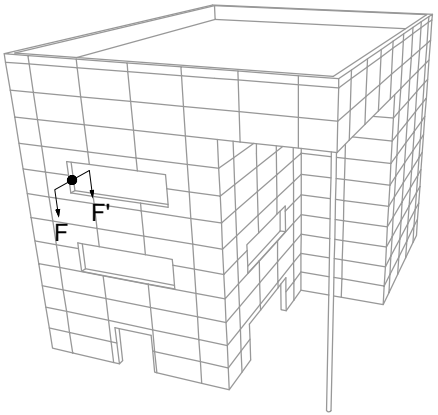

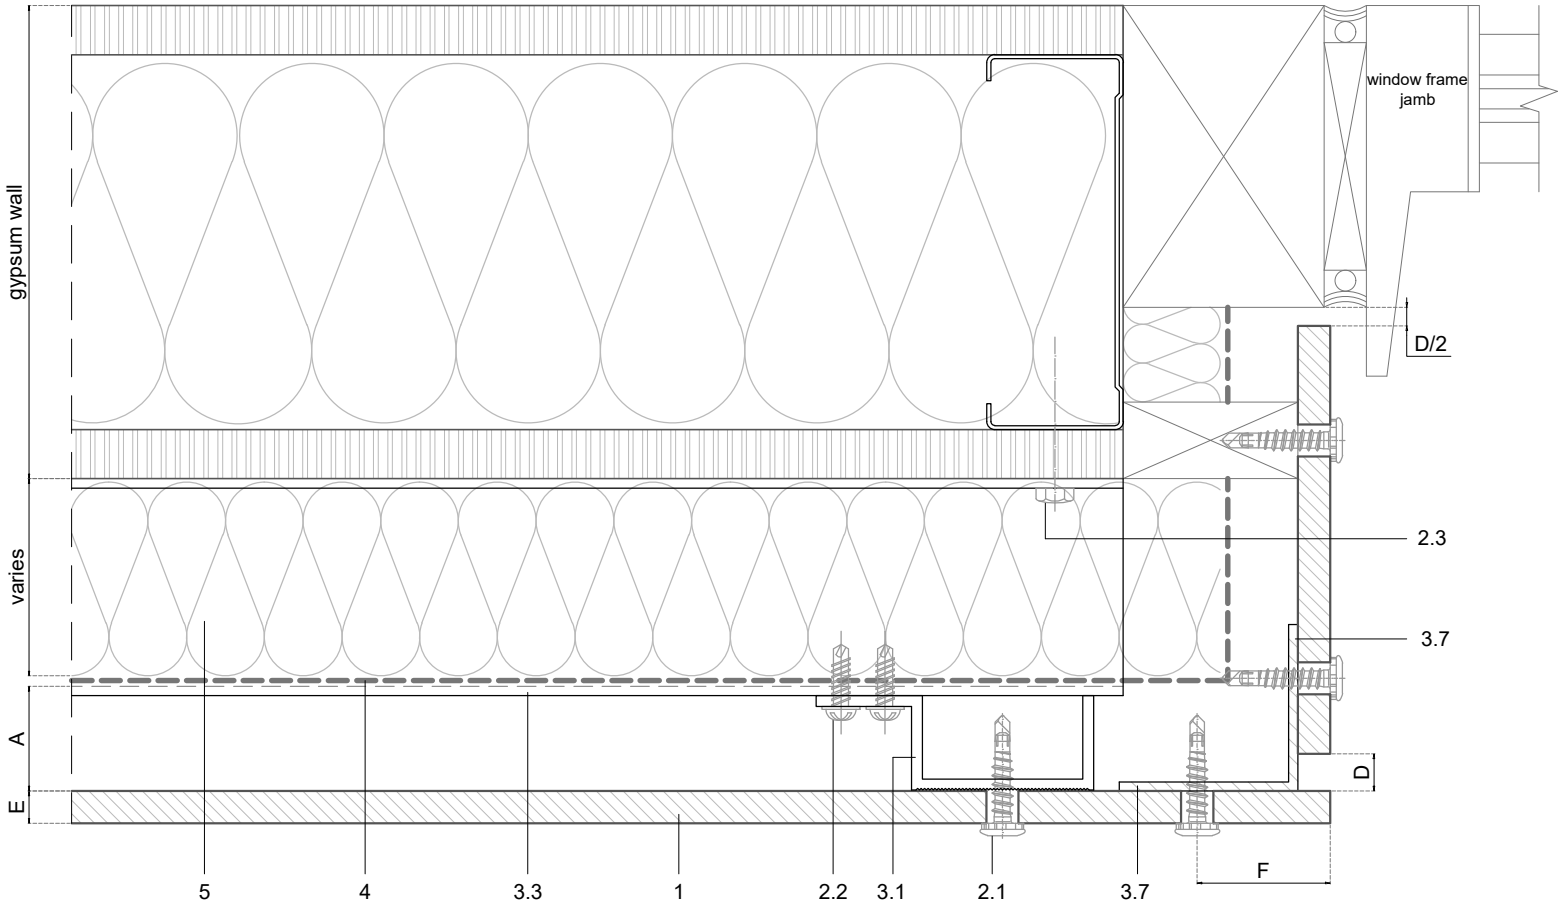

Measurements in inches are approximated. Real measurements in mm.

Scale 1:2

Measures: inch

PARKLEX PRODEMA www.parklexprodema.com	PRODUCT GRCLAD	SYSTEM EXPOSED SCREW FIXING ON ALUMINUM, WITH INSULATION	DRAWN BY Mikel Maritxalar	DATE 02/2024
	PLAN# GRC1-01-B-F2	TITLE DETAIL F-F' // WINDOW JAMB 2	APPROVED BY Maialen Irastorza	PAGE 8 / 18